All line marking to be installed in accordance with Transport for NSW Delineation Guidelines
All signage to be installed in accordance with AS1742.2

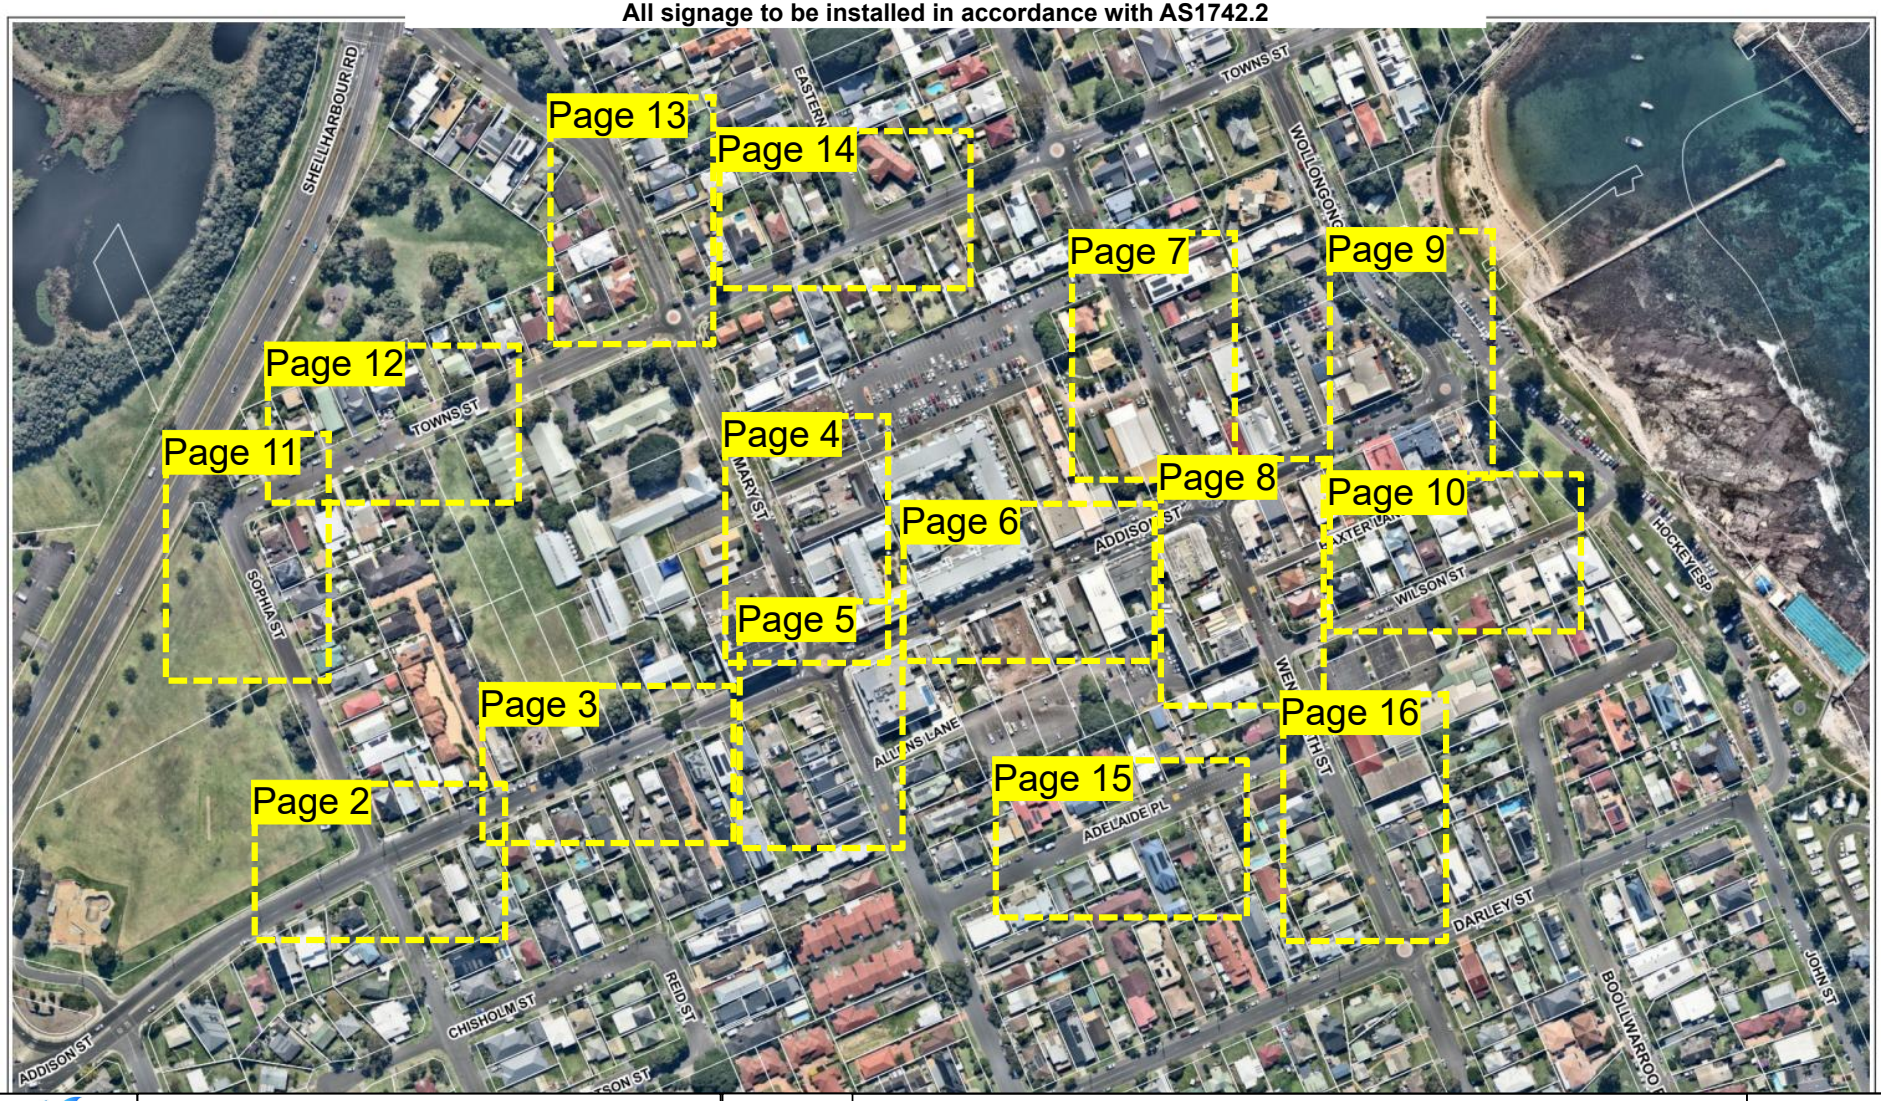

Shellharbour CITY COUNCIL

Shellharbour Traffic Calming and Road Safety Plan

Date	16/01/25	Street	Addison St, Mary St, Wentworth St, Wollongong St, Towns St, Sophia St, Adelaide Pl, Eastern Pl &Wilson St		
Scale	1:500	Suburb	Shellharbour		
Page	1 of 16	Drawn	S.Luo	Reviewed	N/A

Legend

Ensure signage are installed with underside of sign at a minimum of:
- 2.5m from the ground where there is a likelihood of a cyclist
- 2.0m from the ground where there is a likelihood of a pedestrian
- 2.5m above level of pathway where signs overhang footpaths or bicycle paths

Pavement marking and linemarking to be installed in accordance with TfNSW Delineation Guidelines

N

All line marking to be installed in accordance with Transport for NSW Delineation Guidelines
All signage to be installed in accordance with AS1742.2 and Shellharbour Engineering Code

Shellharbour CITY COUNCIL

Traffic Calming and Road Safety Plan

Date	16/01/25	Street	Addison St		
Scale	1:500	Suburb	Shellharbour		
Page	2 of 16	Drawn	S.Luo	Reviewed	N/A

Legend

- Proposed Sign Pole
- Existing Sign Pole
- Parking Lane Edge Line (E3)
- Give-Way Line (TB & TB1)
- Pedestrian Crossing Ahead (w6-2)

N

All line marking to be installed in accordance with Transport for NSW Delineation Guidelines
All signage to be installed in accordance with AS1742.2 and Shellharbour Engineering Code

Shellharbour CITY COUNCIL

Traffic Calming and Road Safety Plan

Date	16/01/25	Street	Addison St		
Scale	1:500	Suburb	Shellharbour		
Page	3 of 16	Drawn	S.Luo	Reviewed	N/A

Legend

- Proposed Sign Pole
- Existing Sign Pole
- Parking Lane Edge Line (E3)
- Dividing Barrier Line (BB)
- Children Crossing (w6-3)
- Crossing Ahead (w8-22)
- Speed Hump Ahead (w3-4)
- School Zone (r4-230-1n) 8:00AM-9:30AM 2:30PM-4:00PM SCHOOL DAYS (with flashing lights)
- School Zone (r4-230n) 8:00AM-9:30AM 2:30PM-4:00PM SCHOOL DAYS
- End School Zone (r4-231n) "50km/h"

N

All line marking to be installed in accordance with Transport for NSW Delineation Guidelines
All signage to be installed in accordance with AS1742.2 and Shellharbour Engineering Code

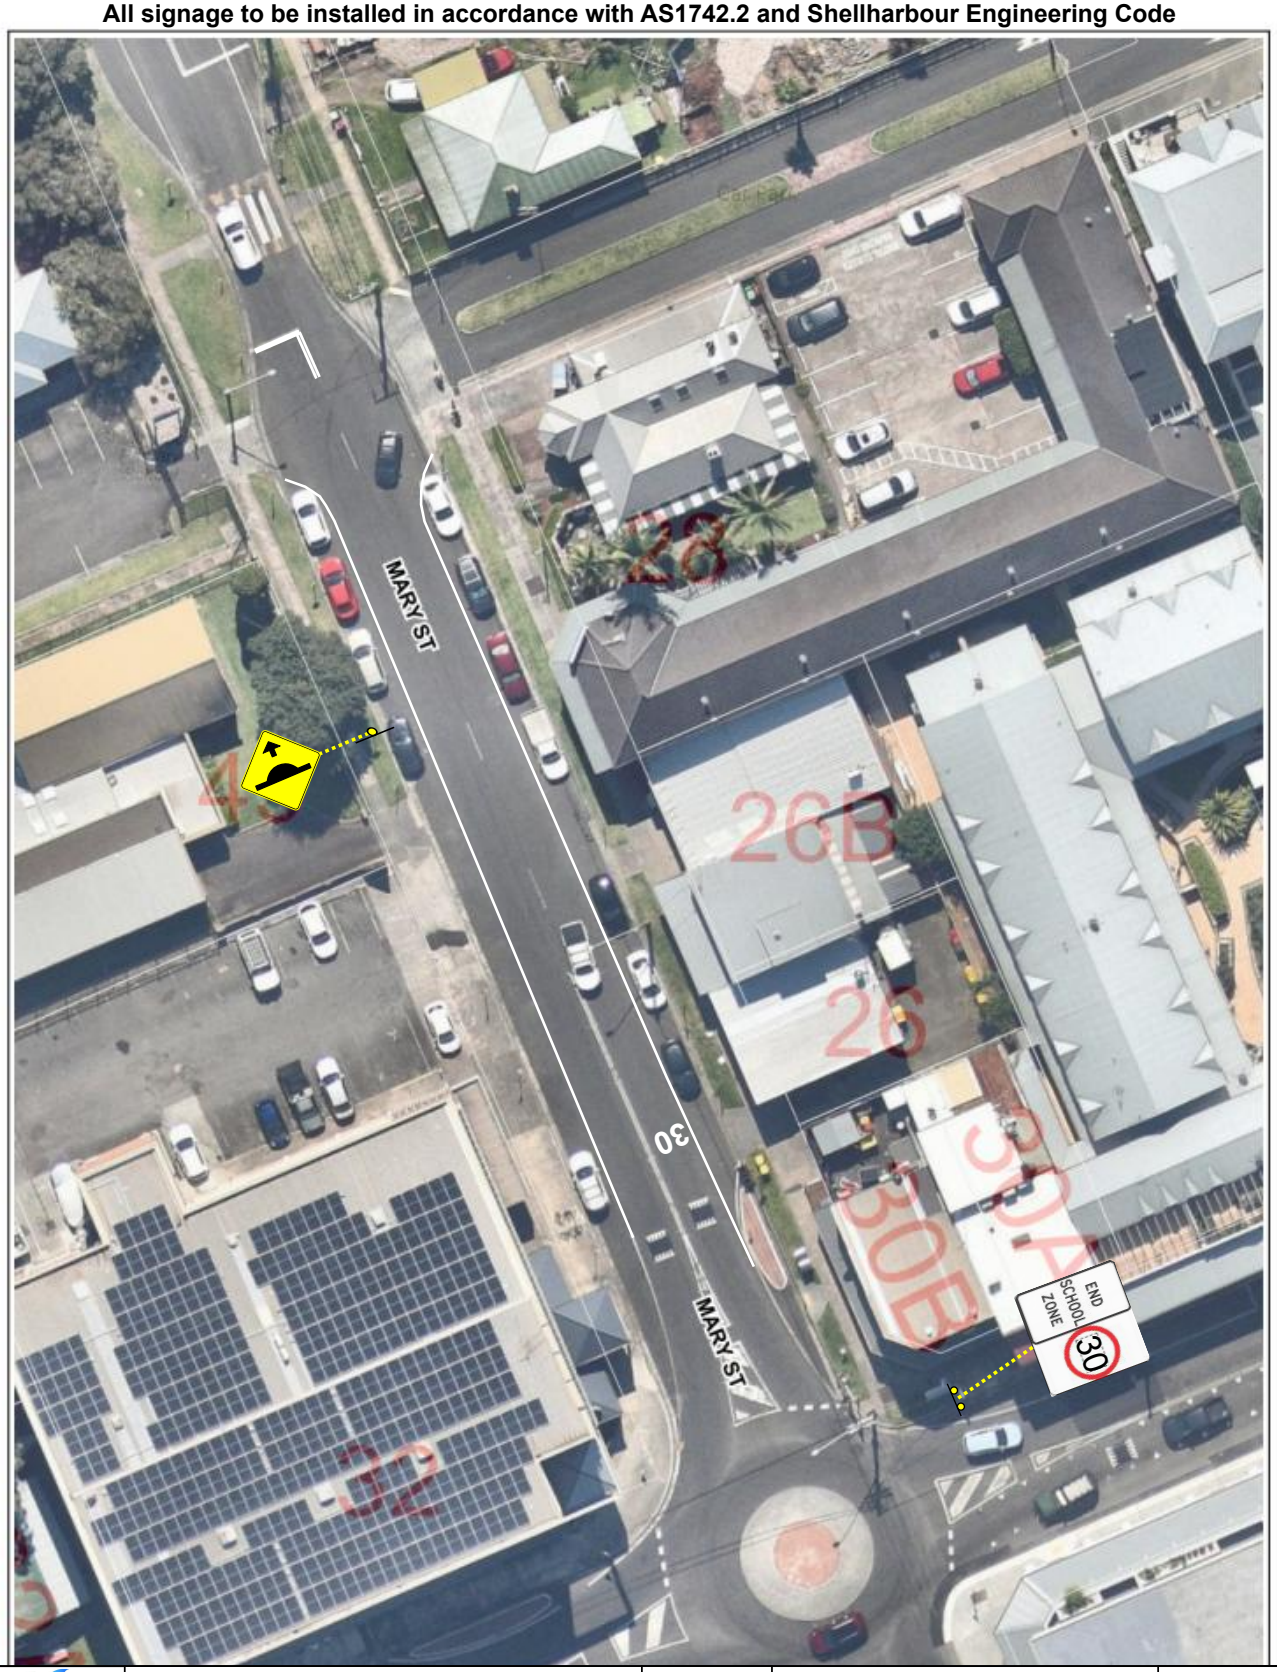

Shellharbour CITY COUNCIL

Traffic Calming and Road Safety Plan

Date	16/01/25	Street	Addison St & Mary St		
Scale	1:500	Suburb	Shellharbour		
Page	5 of 16	Drawn	S.Luo	Reviewed	N/A

Legend

- Existing Sign Pole
- Proposed Sign Pole
- High Pedestrian Activity 30 (R4-237-1n)
- End Speed Limit '30' (r4-12)
- End School Zone (r4-231n) "30km/h"
- Speed Hump Ahead (w3-4)

N

All line marking to be installed in accordance with Transport for NSW Delineation Guidelines
All signage to be installed in accordance with AS1742.2 and Shellharbour Engineering Code

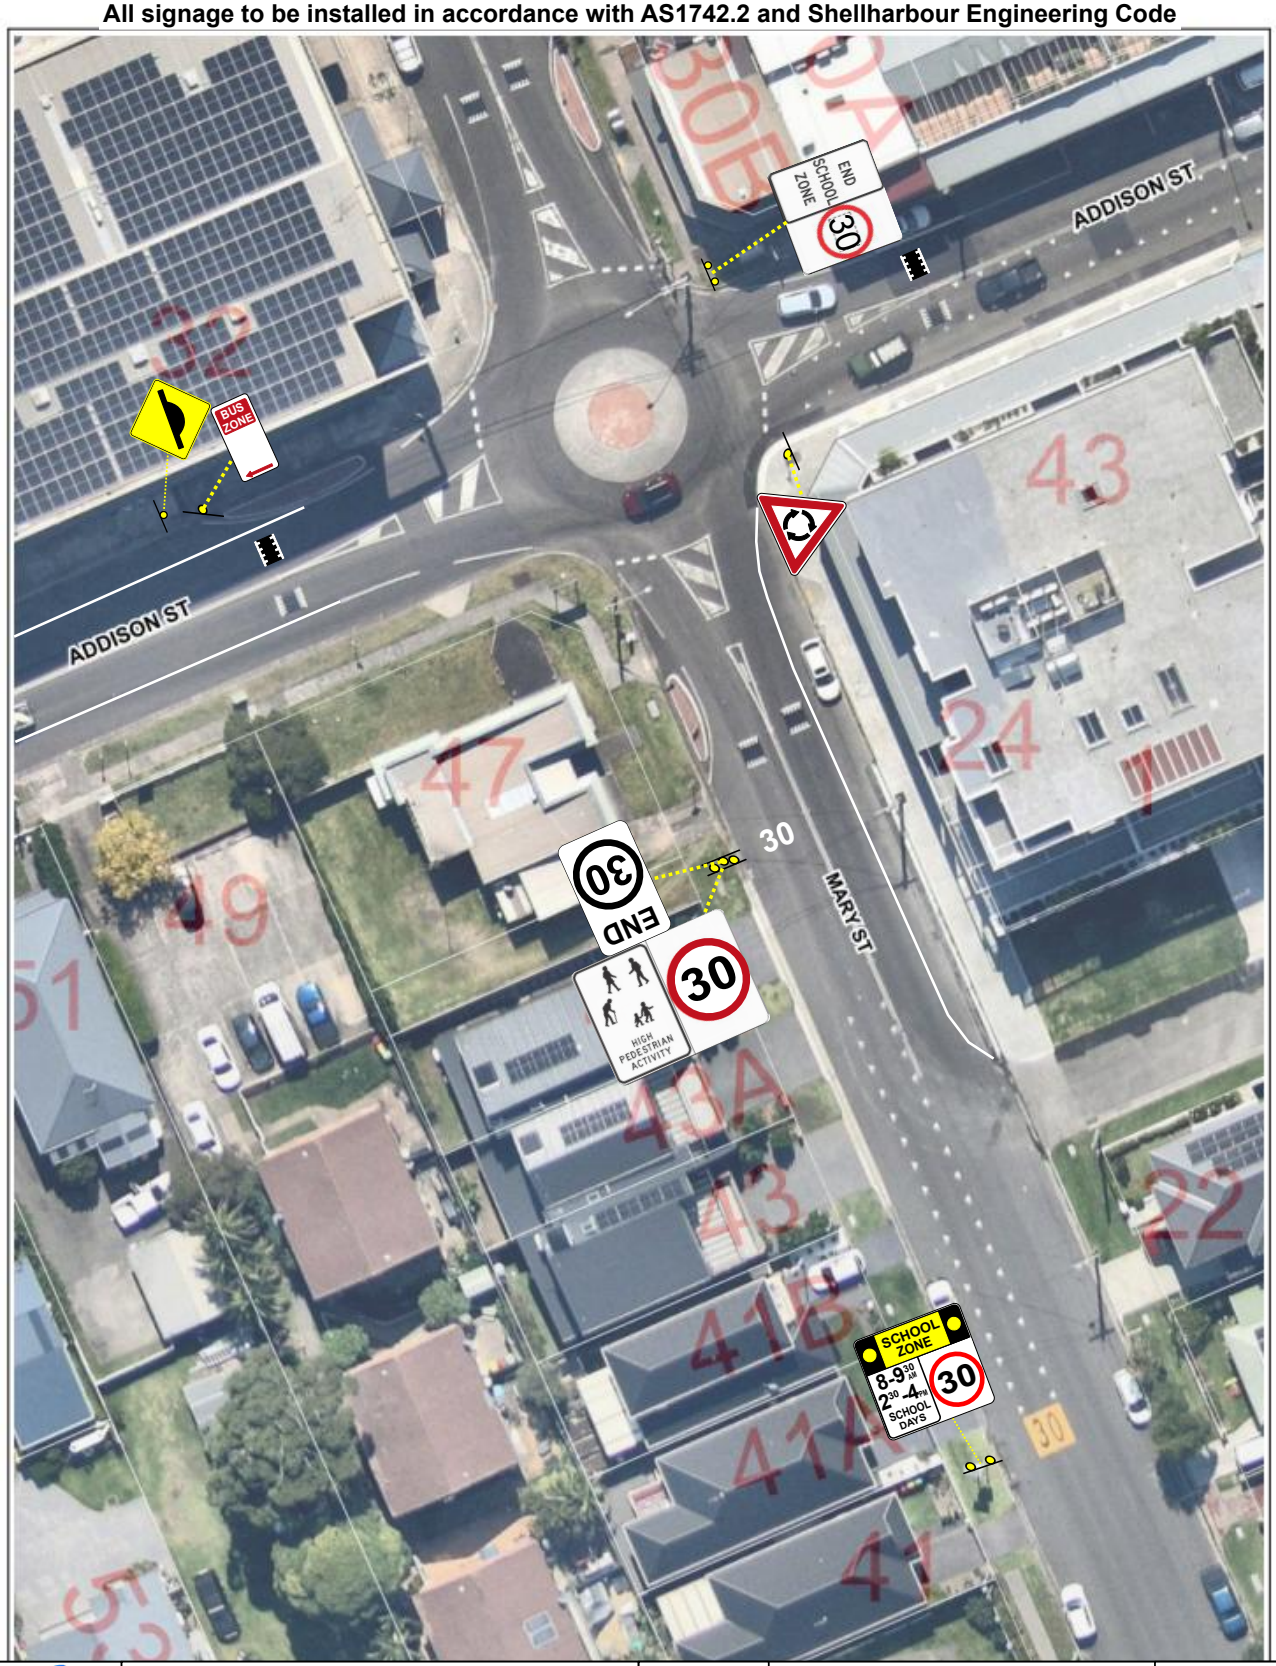

Shellharbour CITY COUNCIL

Traffic Calming and Road Safety Plan

Date	16/01/25	Street	Addison St & Mary St		
Scale	1:500	Suburb	Shellharbour		
Page	4 of 16	Drawn	S.Luo	Reviewed	N/A

Legend

Existing Sign Pole

Proposed Sign Pole

School Zone (r4-230-1n) 8:00AM-9:30AM 2:30PM-4:00PM SCHOOL DAYS (with flashing lights)

High Pedestrian Activity 30 (R4-237-1n)

End School Zone (r4-231n) "30km/h"

No Parking (r5-40)

Roundabout Give-Way (r1-3)

Speed Hump (w5-10)

N

All line marking to be installed in accordance with Transport for NSW Delineation Guidelines
All signage to be installed in accordance with AS1742.2 and Shellharbour Engineering Code

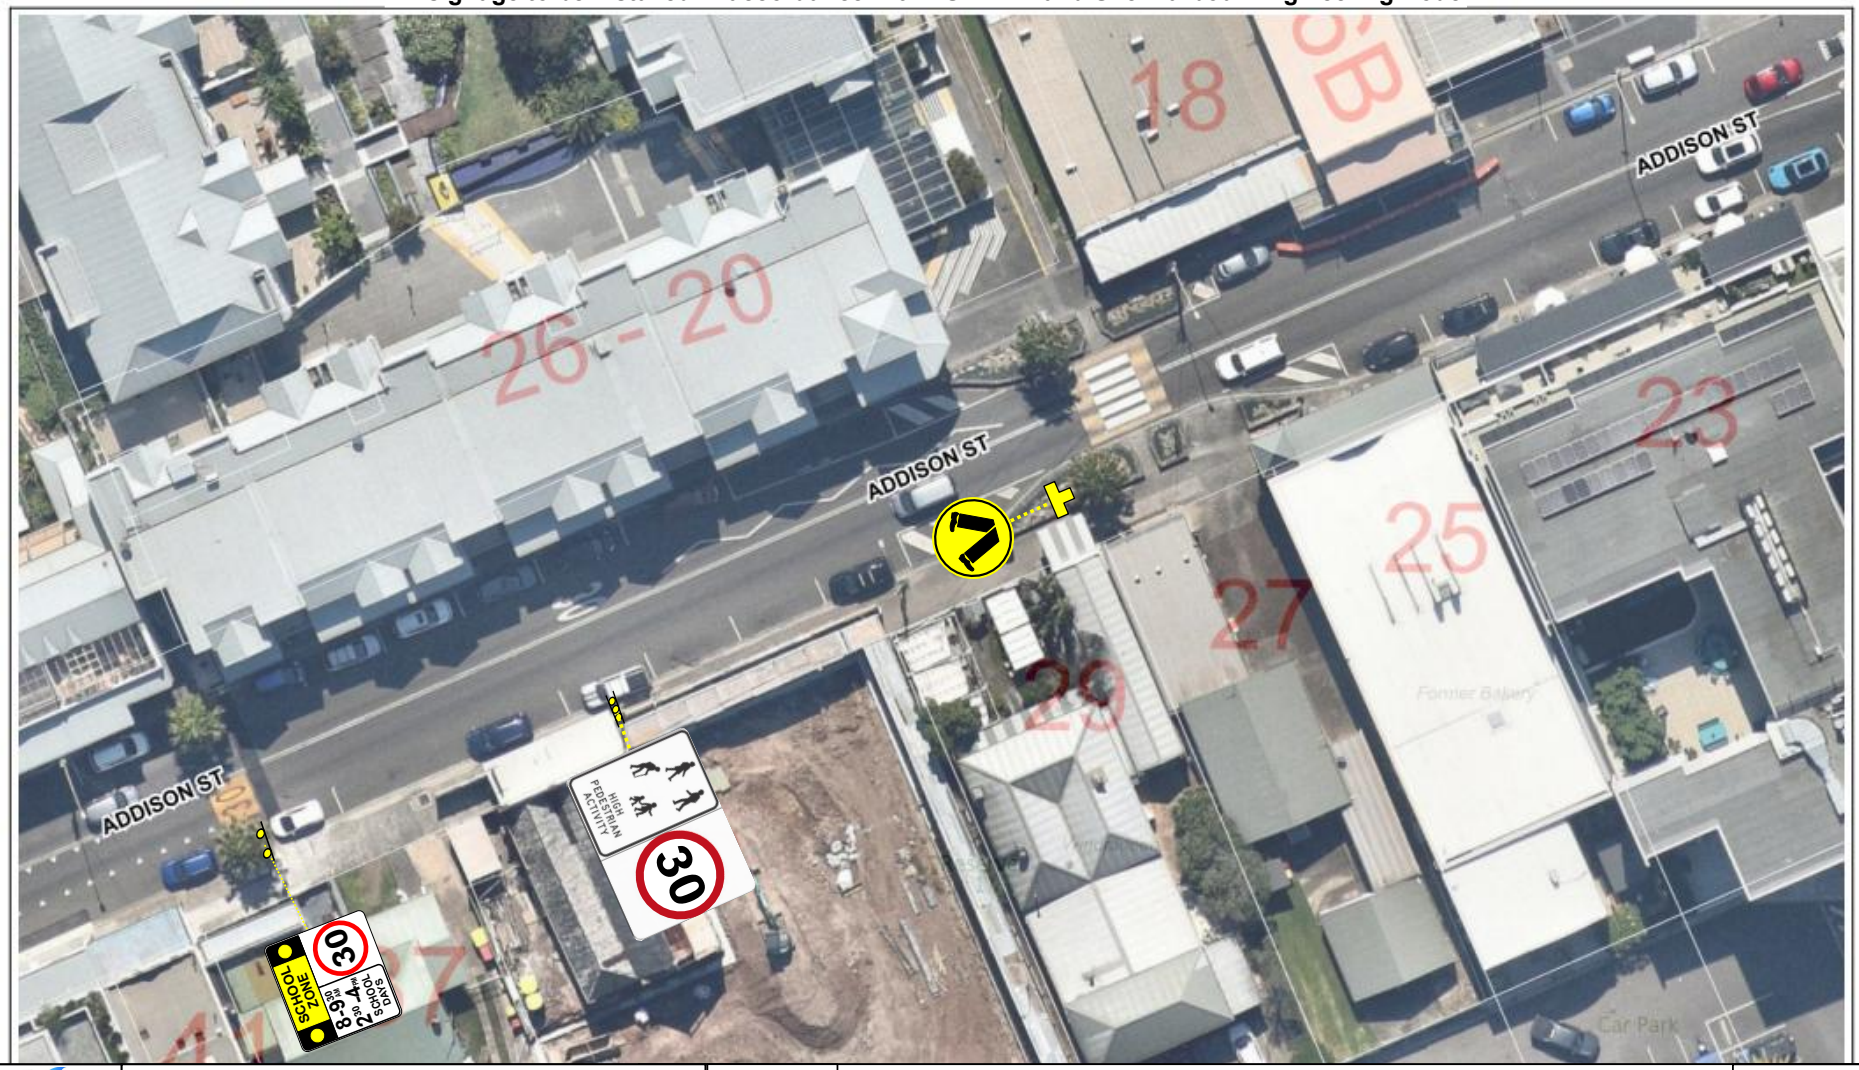

Shellharbour CITY COUNCIL

Traffic Calming and Road Safety Plan

Date	16/01/25	Street	Addison St		
Scale	1:500	Suburb	Shellharbour		
Page	6 of 16	Drawn	S.Luo	Reviewed	N/A

Legend

- Proposed Sign Pole
- Existing Sign Pole
- High Pedestrian Activity 30 (R4-237-1n)
- End Speed Limit '30' (r4-12)
- Pedestrian Crossing (r3-1)
- School Zone (r4-230-1n) 8:00AM-9:30AM 2:30PM-4:00PM SCHOOL DAYS (with flashing lights)

N

All line marking to be installed in accordance with Transport for NSW Delineation Guidelines
All signage to be installed in accordance with AS1742.2 and Shellharbour Engineering Code

Shellharbour CITY COUNCIL

Traffic Calming and Road Safety Plan

Date	16/01/25	Street	Wentworth St		
Scale	1:500	Suburb	Shellharbour		
Page	7 of 16	Drawn	S.Luo	Reviewed	N/A

Legend

- Existing Sign Pole
- Proposed Sign Pole
- High Pedestrian Activity 30 (R4-237-1n)
- End Speed Limit '30' (r4-12)
- Speed Hump (w5-10)

N

All line marking to be installed in accordance with Transport for NSW Delineation Guidelines
All signage to be installed in accordance with AS1742.2 and Shellharbour Engineering Code

Shellharbour CITY COUNCIL

Traffic Calming and Road Safety Plan

Date	16/01/25	Street	Addison St & Wentworth St		
Scale	1:500	Suburb	Shellharbour		
Page	8 of 16	Drawn	S.Luo	Reviewed	N/A

Legend

Existing Sign Pole

Proposed Sign Pole

Roundabout Give-Way (r1-3)

Speed Hump (w5-10)

Children Crossing (w6-3)

Crossing Ahead (w8-22)

High Pedestrian Activity 30 (R4-237-1n)

End Speed Limit '30' (r4-12)

School Zone (r4-230-1n) 8:00AM-9:30AM 2:30PM-4:00PM SCHOOL DAYS (with flashing lights)

School Zone (r4-230n) 8:00AM-9:30AM 2:30PM-4:00PM SCHOOL DAYS

N

All line marking to be installed in accordance with Transport for NSW Delineation Guidelines
All signage to be installed in accordance with AS1742.2 and Shellharbour Engineering Code

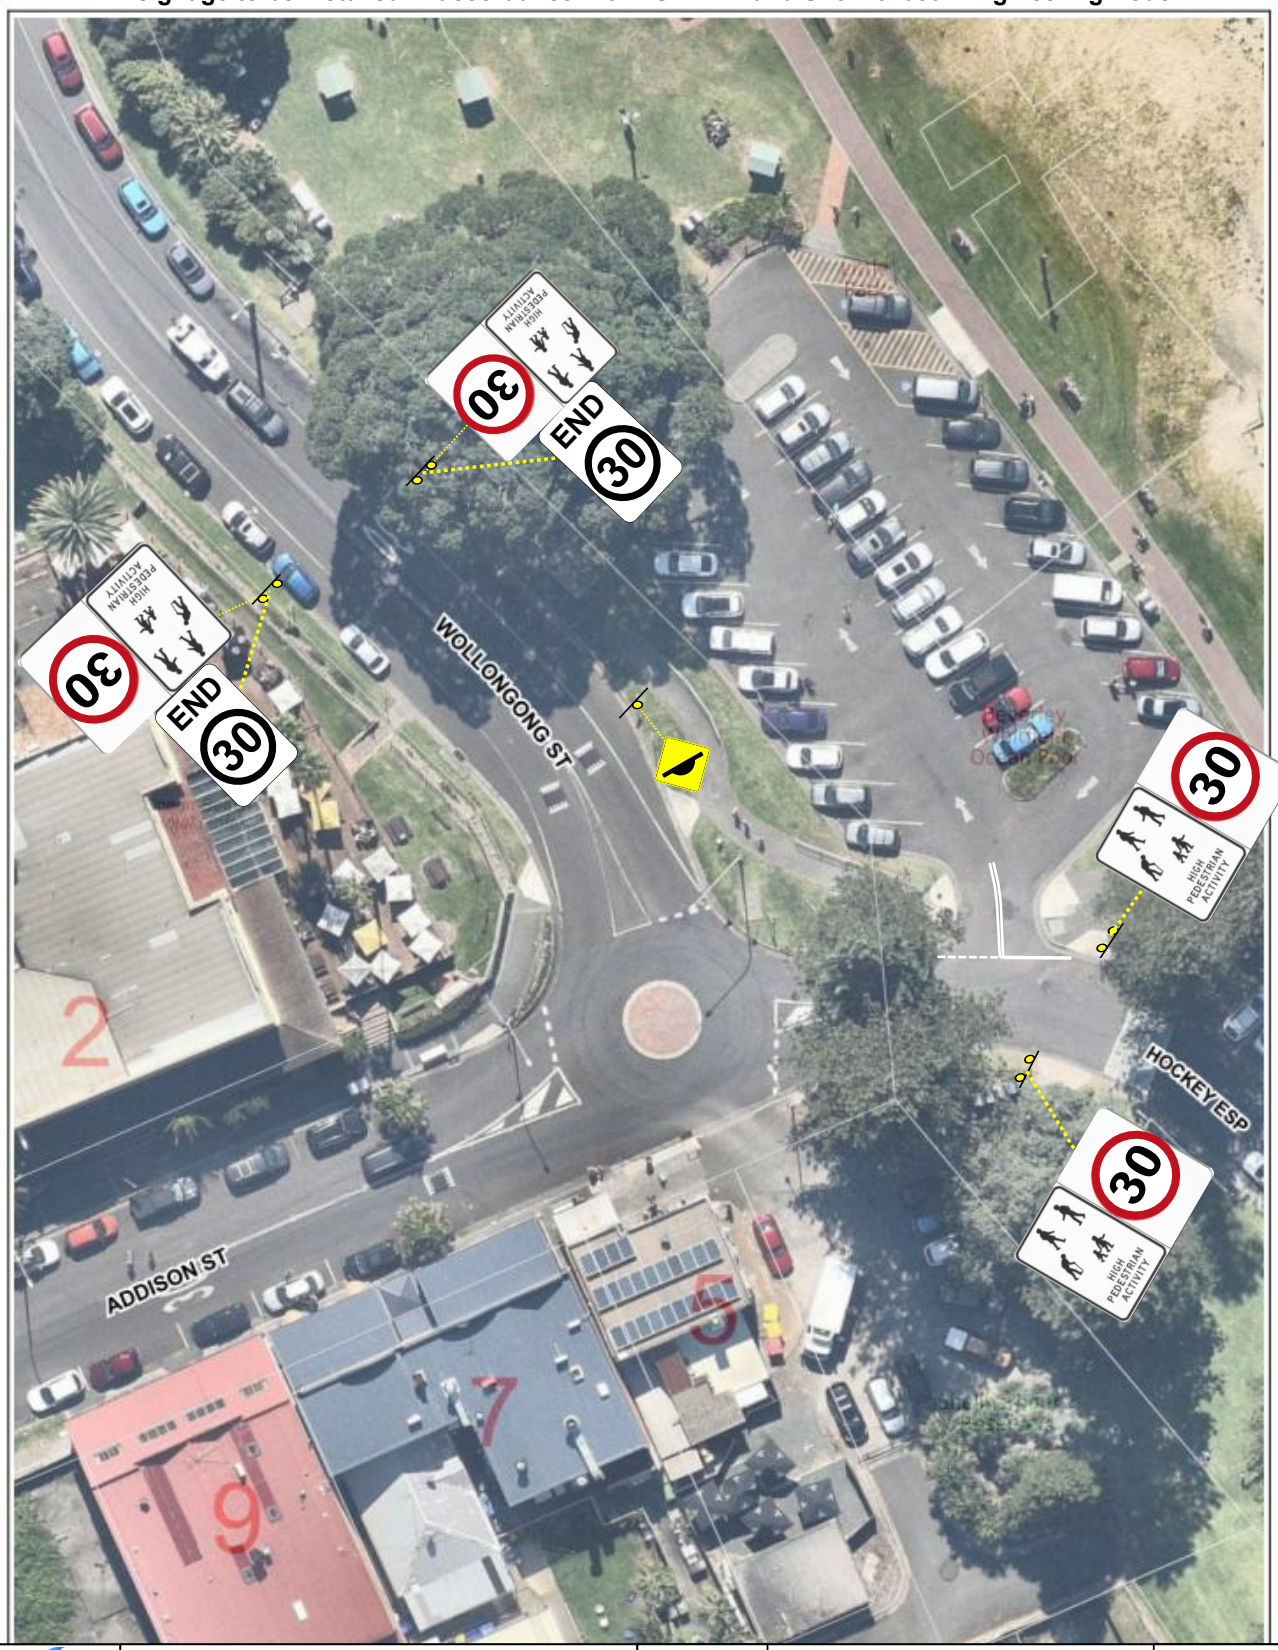

Shellharbour CITY COUNCIL

Traffic Calming and Road Safety Plan

Date	16/01/25	Street	Addison St & Wollongong St		
Scale	1:500	Suburb	Shellharbour		
Page	9 of 16	Drawn	S.Luo	Reviewed	N/A

Legend

- Existing Sign Pole
- Proposed Sign Pole
- High Pedestrian Activity 30 (R4-237-1n)
- End Speed Limit '30' (r4-12)
- Speed Hump (w5-10)

N

All line marking to be installed in accordance with Transport for NSW Delineation Guidelines
All signage to be installed in accordance with AS1742.2 and Shellharbour Engineering Code

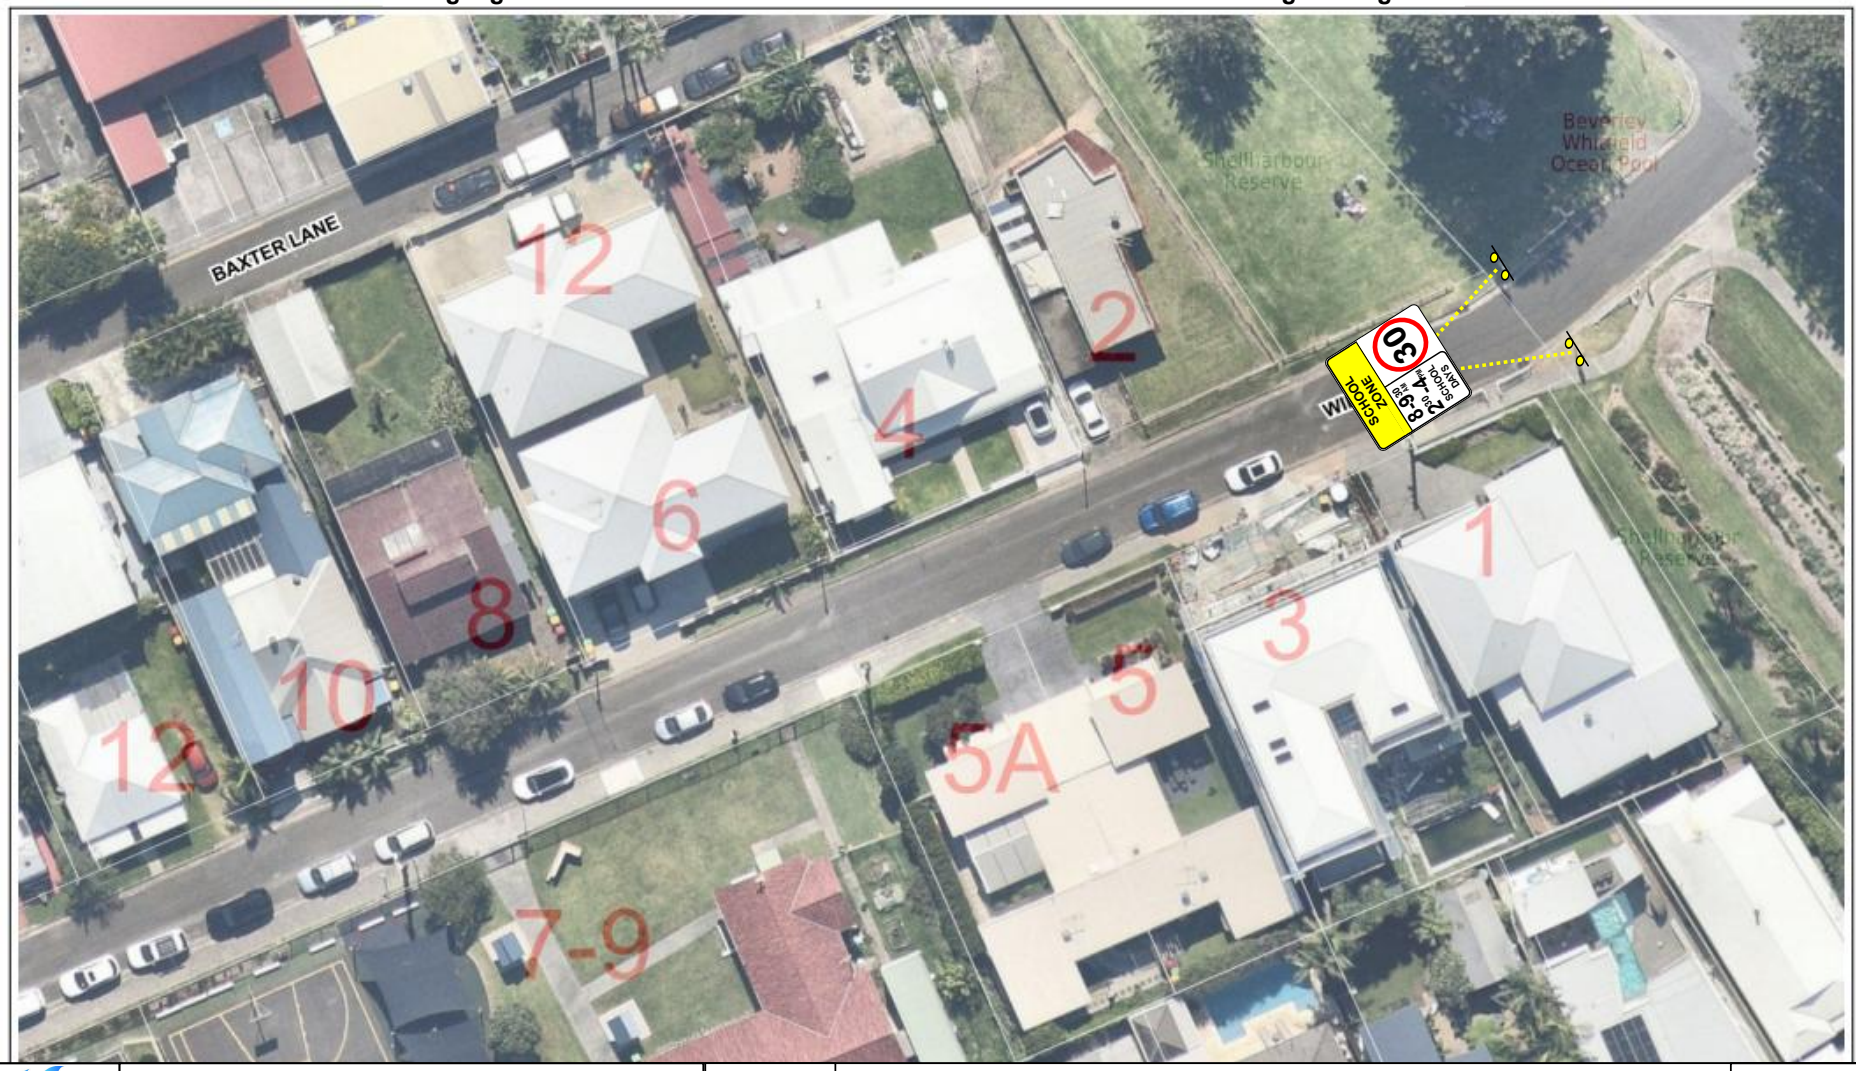

Shellharbour CITY COUNCIL

Traffic Calming and Road Safety Plan

Date	16/01/25	Street	Wilson St		
Scale	1:500	Suburb	Shellharbour		
Page	10 of 16	Drawn	S.Luo	Reviewed	N/A

Legend

Proposed Sign Pole

Existing Sign Pole

SCHOOL ZONE 8-9:30 AM 2:30-4PM SCHOOL DAYS 30

School Zone
(r4-230n)
8:00AM-9:30AM
2:30PM-4:00PM
SCHOOL DAYS

N

All line marking to be installed in accordance with Transport for NSW Delineation Guidelines
All signage to be installed in accordance with AS1742.2 and Shellharbour Engineering Code

Shellharbour CITY COUNCIL

Traffic Calming and Road Safety Plan

Date	16/01/25	Street	Sophia St & Towns St		
Scale	1:500	Suburb	Shellharbour		
Page	11 of 16	Drawn	S.Luo	Reviewed	N/A

Legend

Dividing Barrier Line (BB)

N

All line marking to be installed in accordance with Transport for NSW Delineation Guidelines
All signage to be installed in accordance with AS1742.2 and Shellharbour Engineering Code

Shellharbour CITY COUNCIL

Traffic Calming and Road Safety Plan

Date	16/01/25	Street	Towns St		
Scale	1:500	Suburb	Shellharbour		
Page	12 of 16	Drawn	S.Luo	Reviewed	N/A

Legend

- Proposed Sign Pole
- Existing Sign Pole
- Dividing Barrier Line (BB)
- Stop Line (TF)

High Pedestrian Activity 30 (R4-237-1n)

School Zone (r4-230n) 8:00AM-9:30AM 2:30PM-4:00PM SCHOOL DAYS

End School Zone (r4-231n) "30km/h"

Speed Limit '50' (r4-1)

N

All line marking to be installed in accordance with Transport for NSW Delineation Guidelines
All signage to be installed in accordance with AS1742.2 and Shellharbour Engineering Code

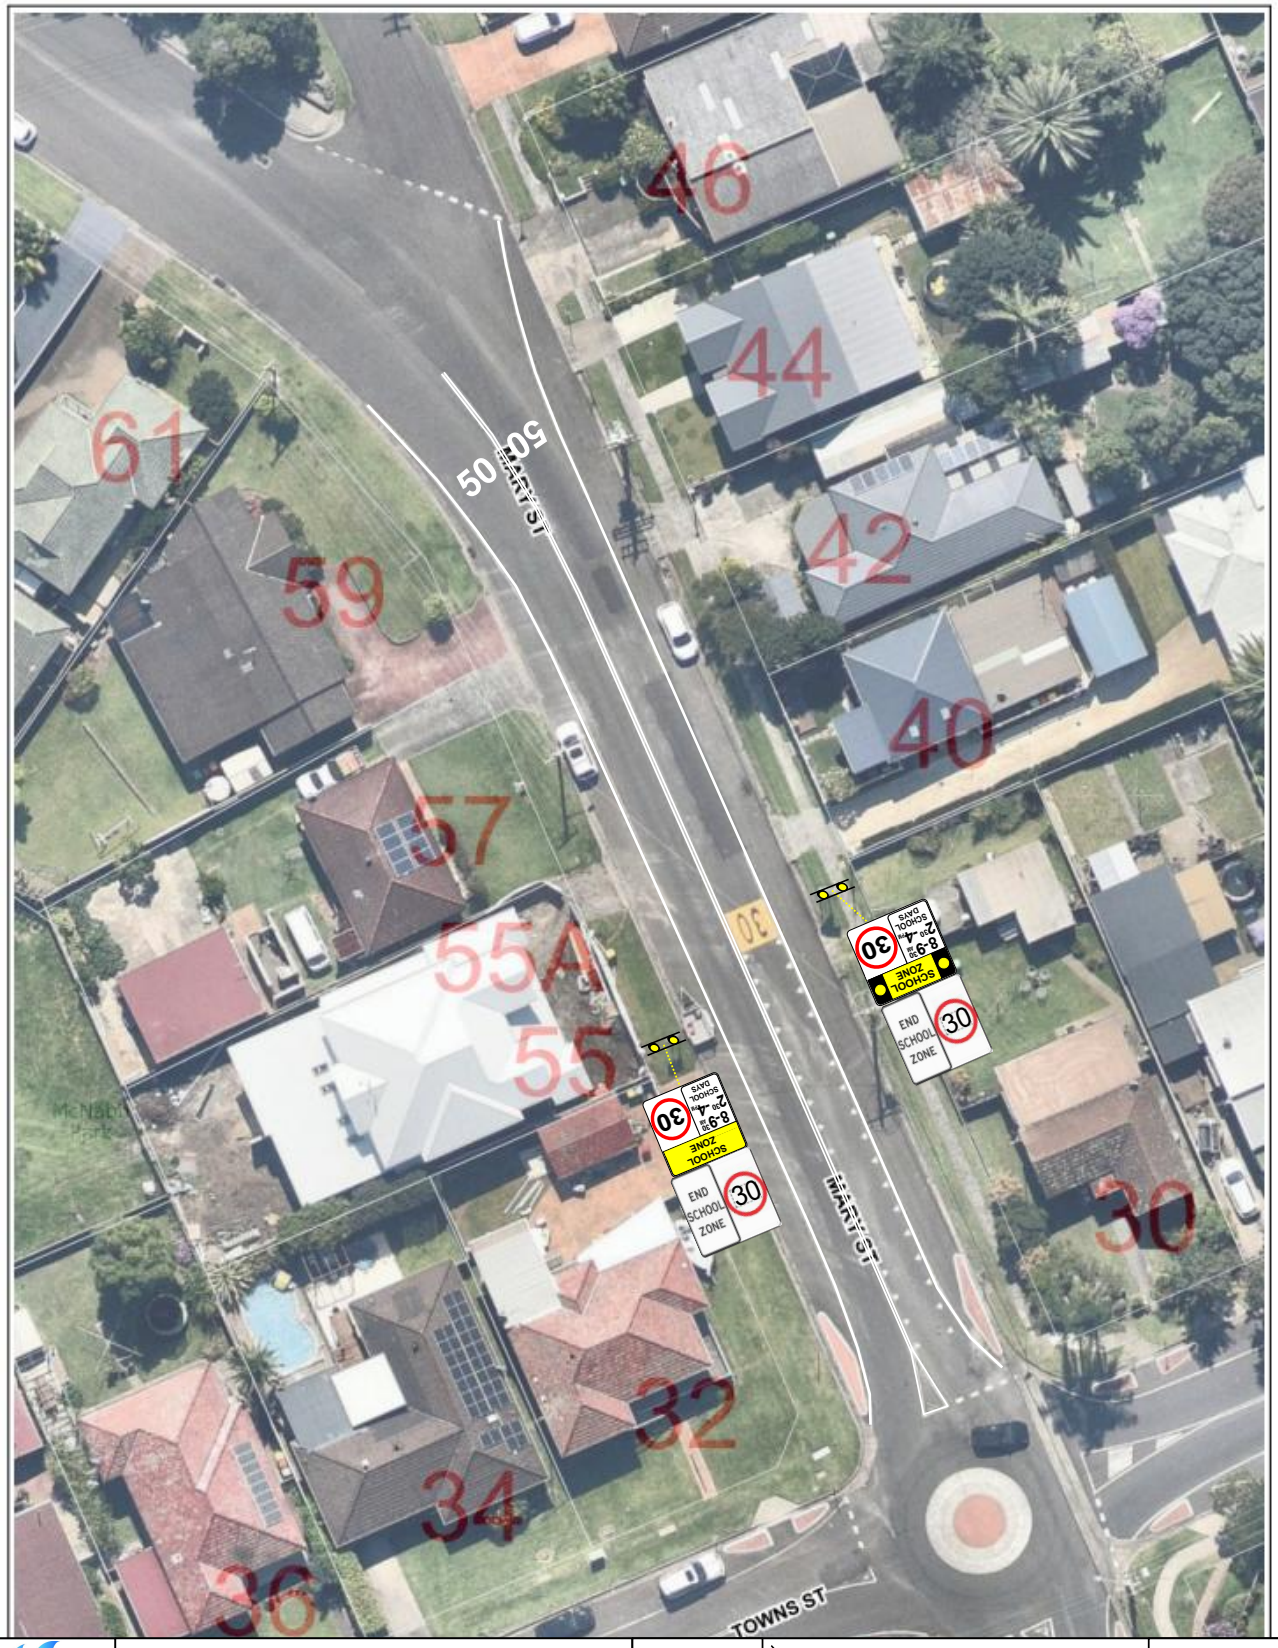

Shellharbour CITY COUNCIL

Traffic Calming and Road Safety Plan

Date	16/01/25	Street	Towns St & Mary St		
Scale	1:500	Suburb	Shellharbour		
Page	13 of 16	Drawn	S.Luo	Reviewed	N/A

Legend

- Existing Sign Pole
- Proposed Sign Pole
- 30 — High Pedestrian Activity 30 (R4-237-1n)
- SCHOOL ZONE 8-9:30 2:30-4 SCHOOL DAYS 30 — School Zone (r4-230-1n) 8:00AM-9:30AM 2:30PM-4:00PM SCHOOL DAYS (with flashing lights)
- END SCHOOL ZONE 30 — End School Zone (r4-231n) "30km/h"
- 50 — Speed Limit '50' (r4-1)

N

All line marking to be installed in accordance with Transport for NSW Delineation Guidelines
All signage to be installed in accordance with AS1742.2 and Shellharbour Engineering Code

Shellharbour CITY COUNCIL

Traffic Calming and Road Safety Plan

Date	16/01/25	Street	Towns St & Eastern Ave		
Scale	1:500	Suburb	Shellharbour		
Page	14 of 16	Drawn	S.Luo	Reviewed	N/A

Legend

- Proposed Sign Pole
- Existing Sign Pole

High Pedestrian Activity 30 (R4-237-1n)

School Zone (r4-230n) 8:00AM-9:30AM 2:30PM-4:00PM SCHOOL DAYS

Roundabout (w2-7)

Speed Limit '50' (r4-1)

Speed Limit '30' (r4-1)

N

All line marking to be installed in accordance with Transport for NSW Delineation Guidelines
All signage to be installed in accordance with AS1742.2 and Shellharbour Engineering Code

Shellharbour CITY COUNCIL

Traffic Calming and Road Safety Plan

Date	16/01/25	Street	Adelaide Pl		
Scale	1:500	Suburb	Shellharbour		
Page	15 of 16	Drawn	S.Luo	Reviewed	N/A

Legend

Proposed Sign Pole

Existing Sign Pole

High Pedestrian Activity 30 (R4-237-1n)

School Zone (r4-230n) 8:00AM-9:30AM 2:30PM-4:00PM SCHOOL DAYS

N

All line marking to be installed in accordance with Transport for NSW Delineation Guidelines
All signage to be installed in accordance with AS1742.2 and Shellharbour Engineering Code

Shellharbour CITY COUNCIL

Traffic Calming and Road Safety Plan

Date	16/01/25	Street	Wentworth St		
Scale	1:500	Suburb	Shellharbour		
Page	16 of 16	Drawn	S.Luo	Reviewed	N/A

Legend

Existing Sign Pole

Proposed Sign Pole

30 — High Pedestrian Activity 30 (R4-237-1n)

END SCHOOL ZONE 30 — End School Zone (r4-231n) "30km/h"

SCHOOL ZONE 8-9:30 2:30-4 SCHOOL DAYS 30 — School Zone (r4-230-1n) 8:00AM-9:30AM 2:30PM-4:00PM SCHOOL DAYS (with flashing lights)

SCHOOL ZONE 8-9:30 2:30-4 SCHOOL DAYS 30 — School Zone (r4-230n) 8:00AM-9:30AM 2:30PM-4:00PM SCHOOL DAYS

N